NOTES:
ALL DIMENSIONS SHOWN ARE FROM CENTERLINE OF ELECTRICAL BOX TO CONTROL LINES.

REFER TO "ARCHITECT OF RECORD" PLANS FOR ADDITIONAL NOTES.

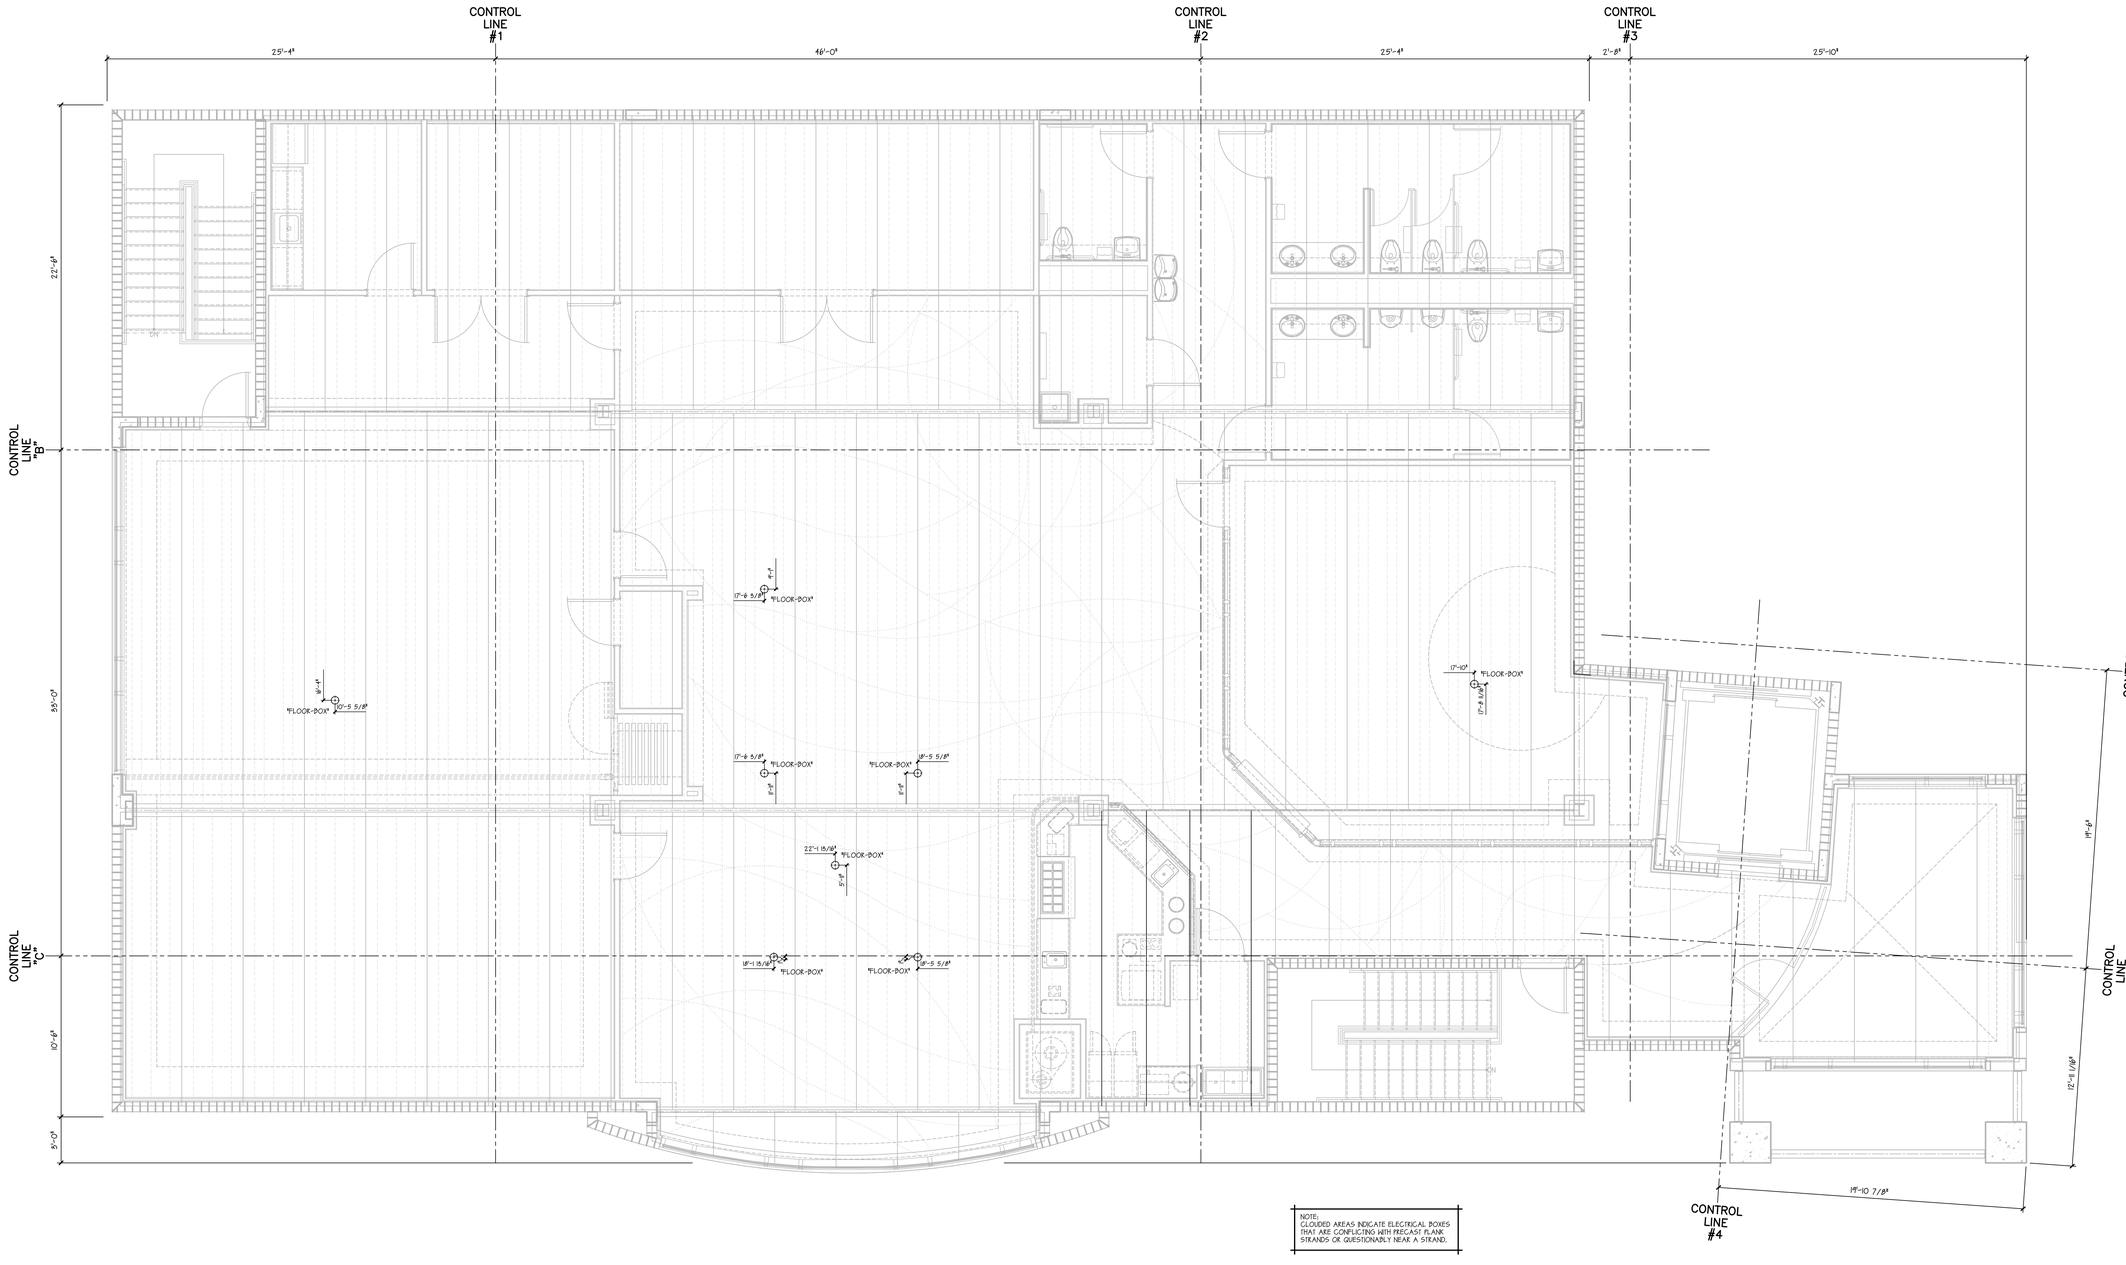

NOTE:
CLOUDED AREAS INDICATE ELECTRICAL BOXES THAT ARE CONFLICTING WITH PRECAST PLANK STRANDS OR QUESTIONABLY NEAR A STRAND.

ACI Global Services
Brian C. Guhl
5660 English Oaks Lane
Naples, Florida 34119
(239) 566-6634 ph./fax
bguhl@aciglobalservices.com

DRAWING TITLE:
Third Floor Overall

DRAWING DISCIPLINES:
GRID
CONTROL LINES
ELECTRICAL BOXES
DIM'S FROM ELECTRICAL BOXES TO CONTROL LINES

CLIENT:
Tri-City Electrical Contractors, Inc.

PROJECT NAME:
Fort Myers Beach Public Library

NO:	REVISIONS:	DATE:
1	ISSUED FOR REVIEW	05/09/12
2	ISSUED FOR FIELD USE	05/14/12

SCALE: 1/4"=1'-0"

SHEET NO: E2.1.0