NOTES:
ALL SLEEVE DIMENSIONS SHOWN ARE FROM CENTERLINE OF SLEEVE TO CONTROL LINE OR EDGE OF PLYWOOD. ALL PLYWOOD DIMENSIONS SHOWN ARE FROM EDGE OF PLYWOOD TO CONTROL LINES PLYWOOD SHEETS SHOWN ARE EITHER 4x8 OR 4x4 (TYP., U.N.O.).

ALL INT. WALLS TO BE TYPE "A" (TYP., U.N.O.)

ALL EXT. WALLS TO BE TYPE "B" (TYP., U.N.O.)

REFER TO "ARCHITECT OF RECORD" PLANS FOR ADDITIONAL NOTES.

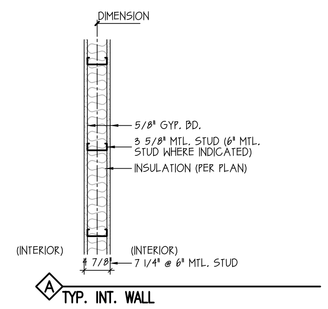

A TYP. INT. WALL
5/4" = 1'-0"

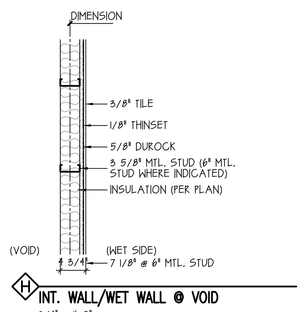

H INT. WALL/WET WALL @ VOID
5/4" = 1'-0"

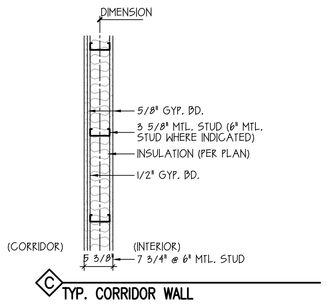

C TYP. CORRIDOR WALL
5/4" = 1'-0"

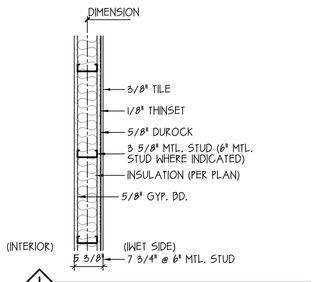

I INT. WALL/WET WALL
5/4" = 1'-0"

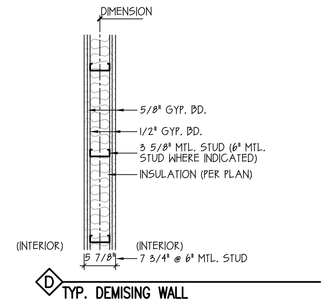

D TYP. DEMISING WALL
5/4" = 1'-0"

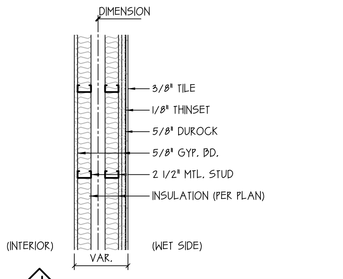

J DEMISING WALL @ PLUMBING WALL/WET WALL
5/4" = 1'-0"

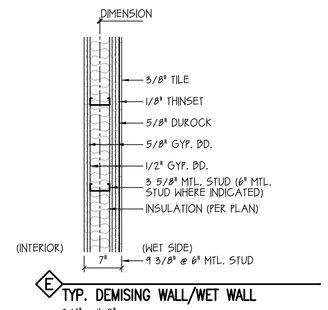

E TYP. DEMISING WALL/WET WALL
5/4" = 1'-0"

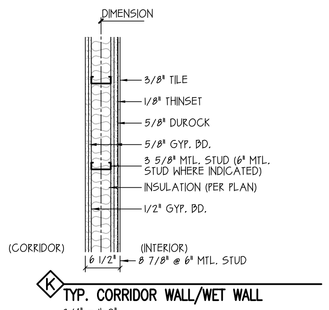

K TYP. CORRIDOR WALL/WET WALL
5/4" = 1'-0"

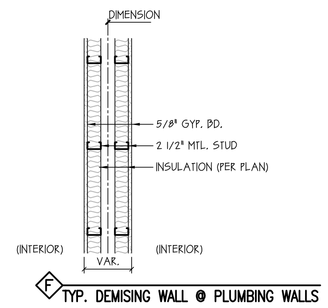

F TYP. DEMISING WALL @ PLUMBING WALLS
5/4" = 1'-0"

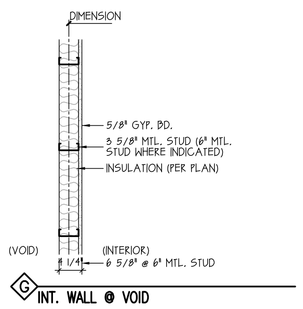

G INT. WALL @ VOID
5/4" = 1'-0"

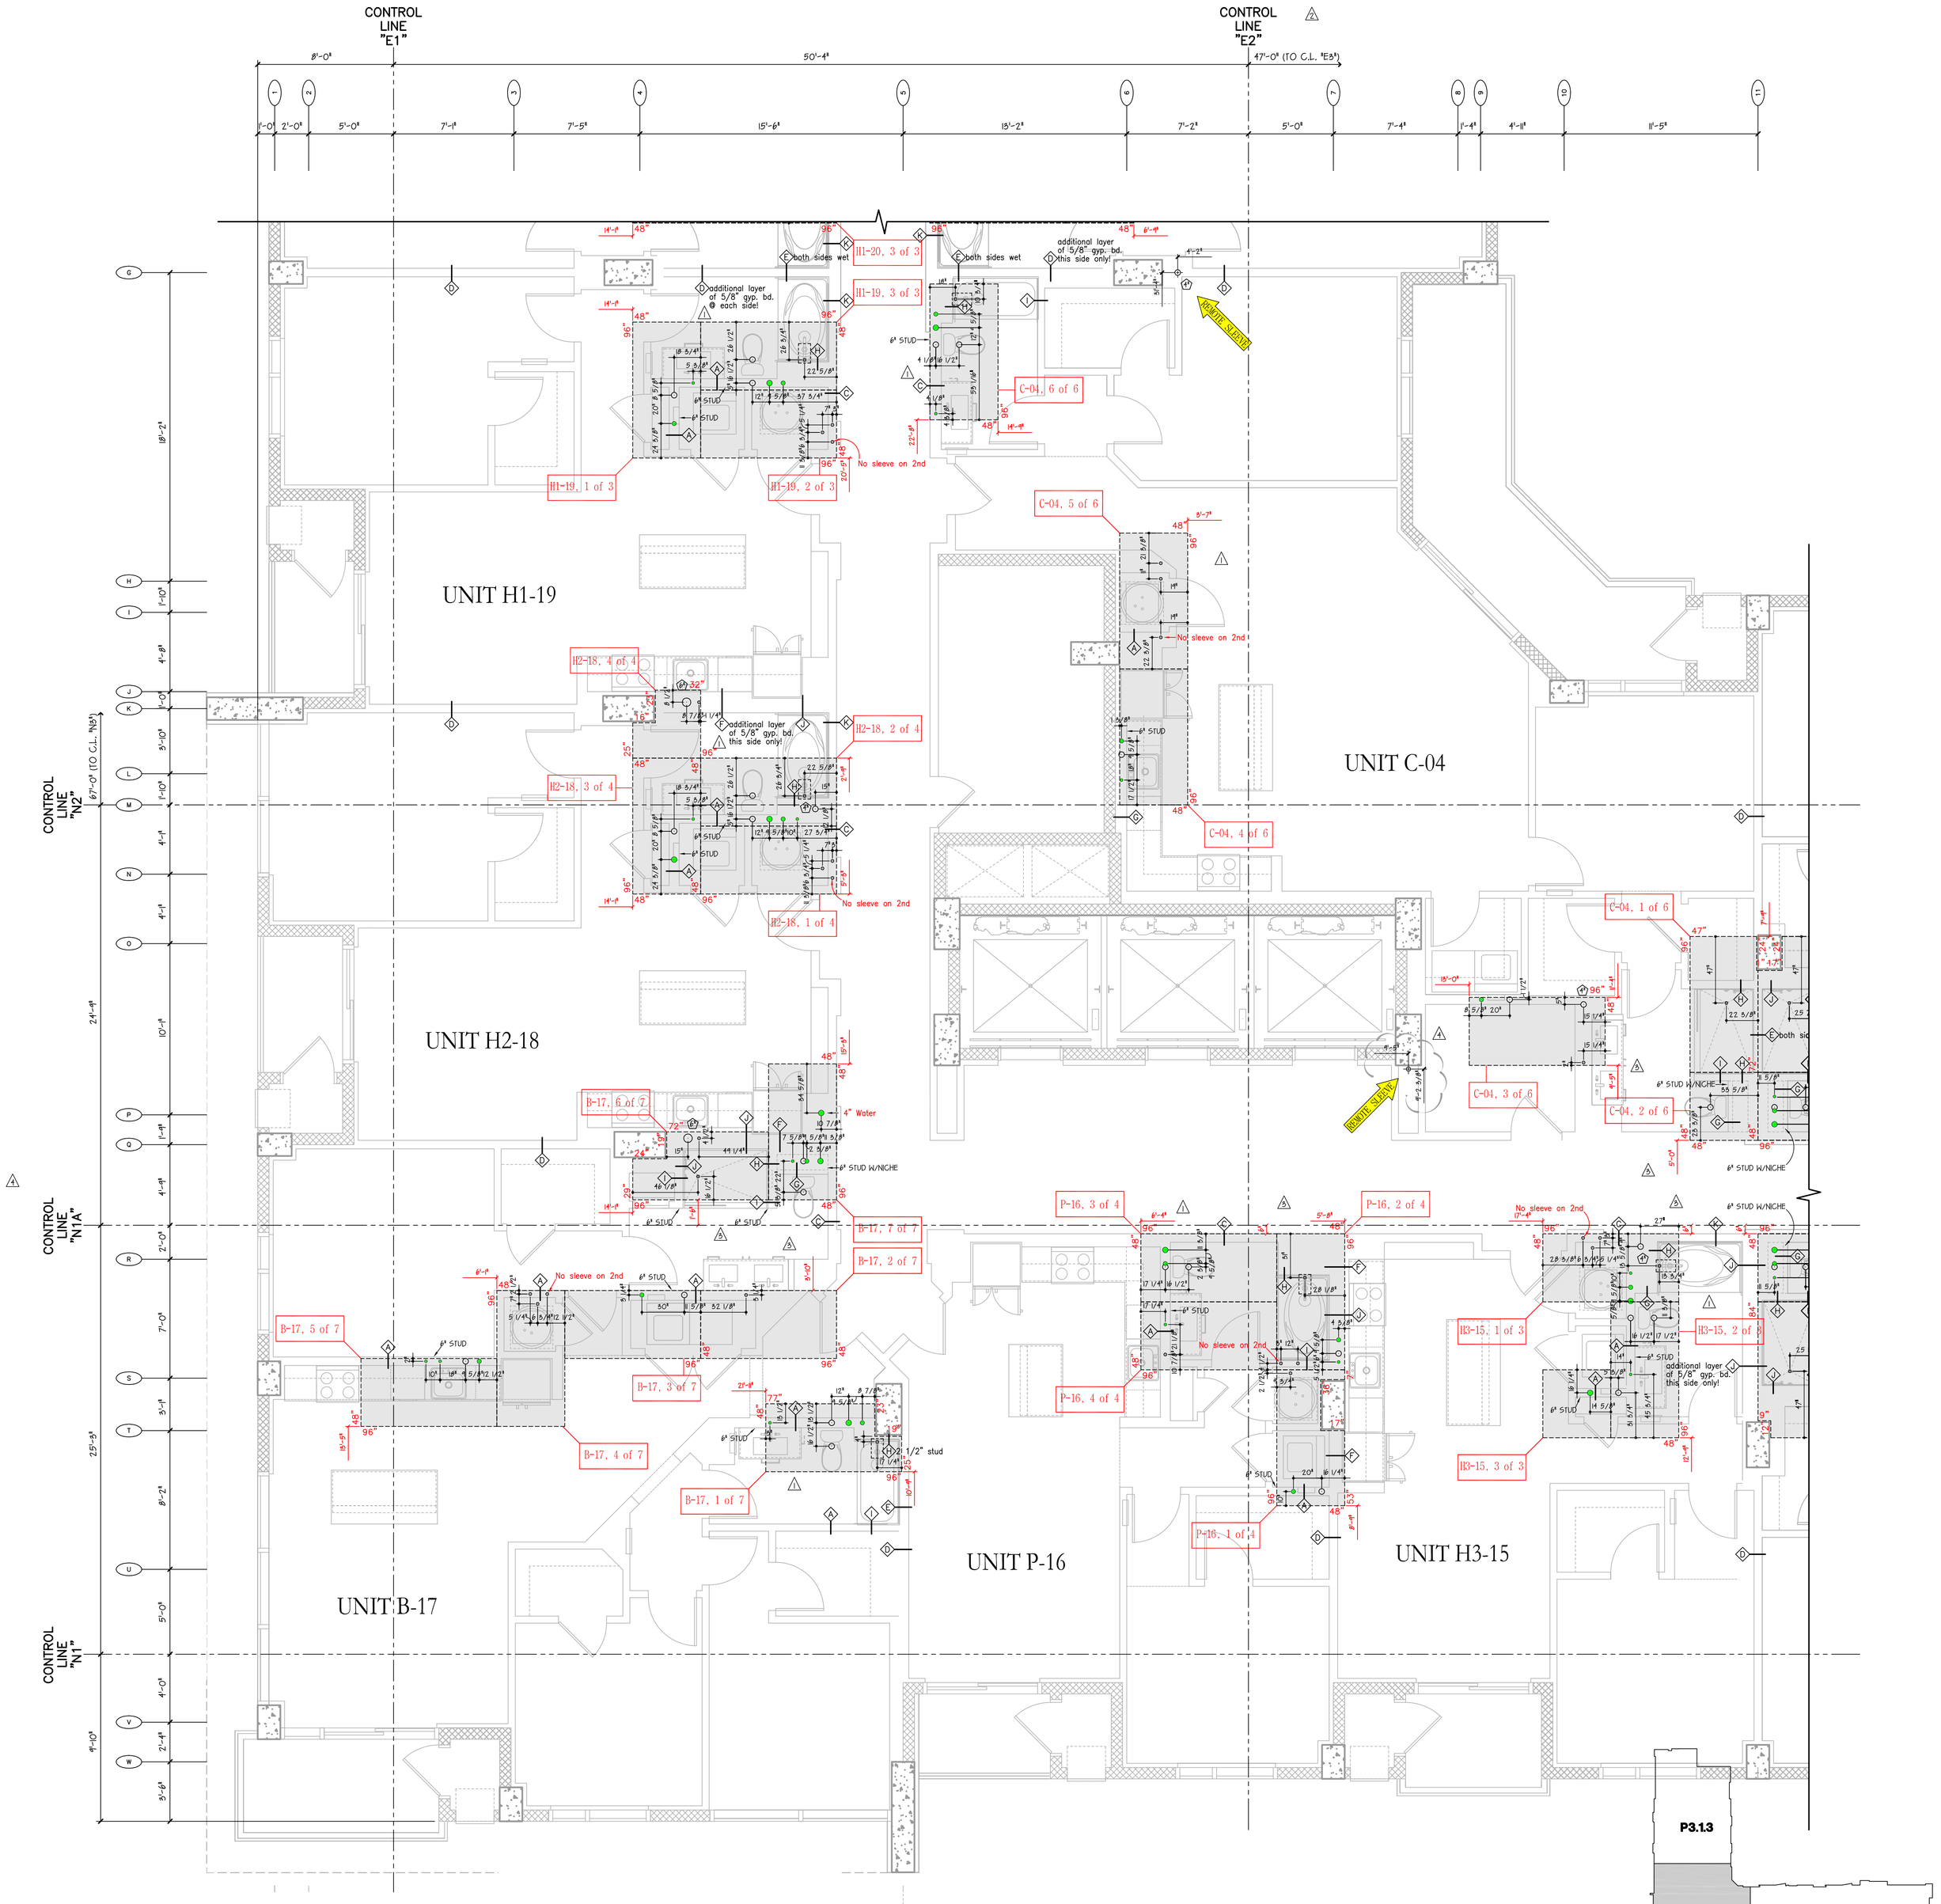

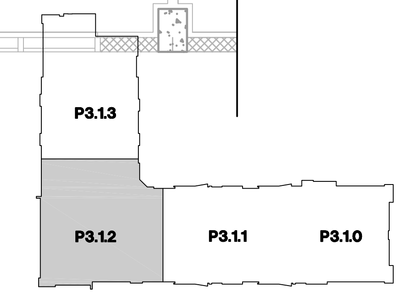

KEY PLAN

Global Services
Brian C. Guhl
5660 English Oaks Lane
Naples, Florida 34119
(239) 566-8634 ph./fax
bguhl@aciglobalservices.com

DRAWING TITLE:
2-18th Floor
Residences, West Quadrant
Dimensioned Plumbing Sleeve Plan

CLIENT:
Bears Plumbing of South Florida, Inc.

PROJECT NAME:
330 3rd Street South Residences

NO:	REVISIONS:	DATE:
1	ISSUED FOR FIELD USE	10/23/14
2	SEE CLOUDED AREA	1/14/14
3	SEE CLOUDED AREA	9/17/14
4	SEE CLOUDED AREA	12/10/14
5	SEE CLOUDED AREA, ADDED REMOVE SLEEVE NOTE	01/12/15

SCALE: 1/4"=1'-0"

SHEET NO: P3.1.2